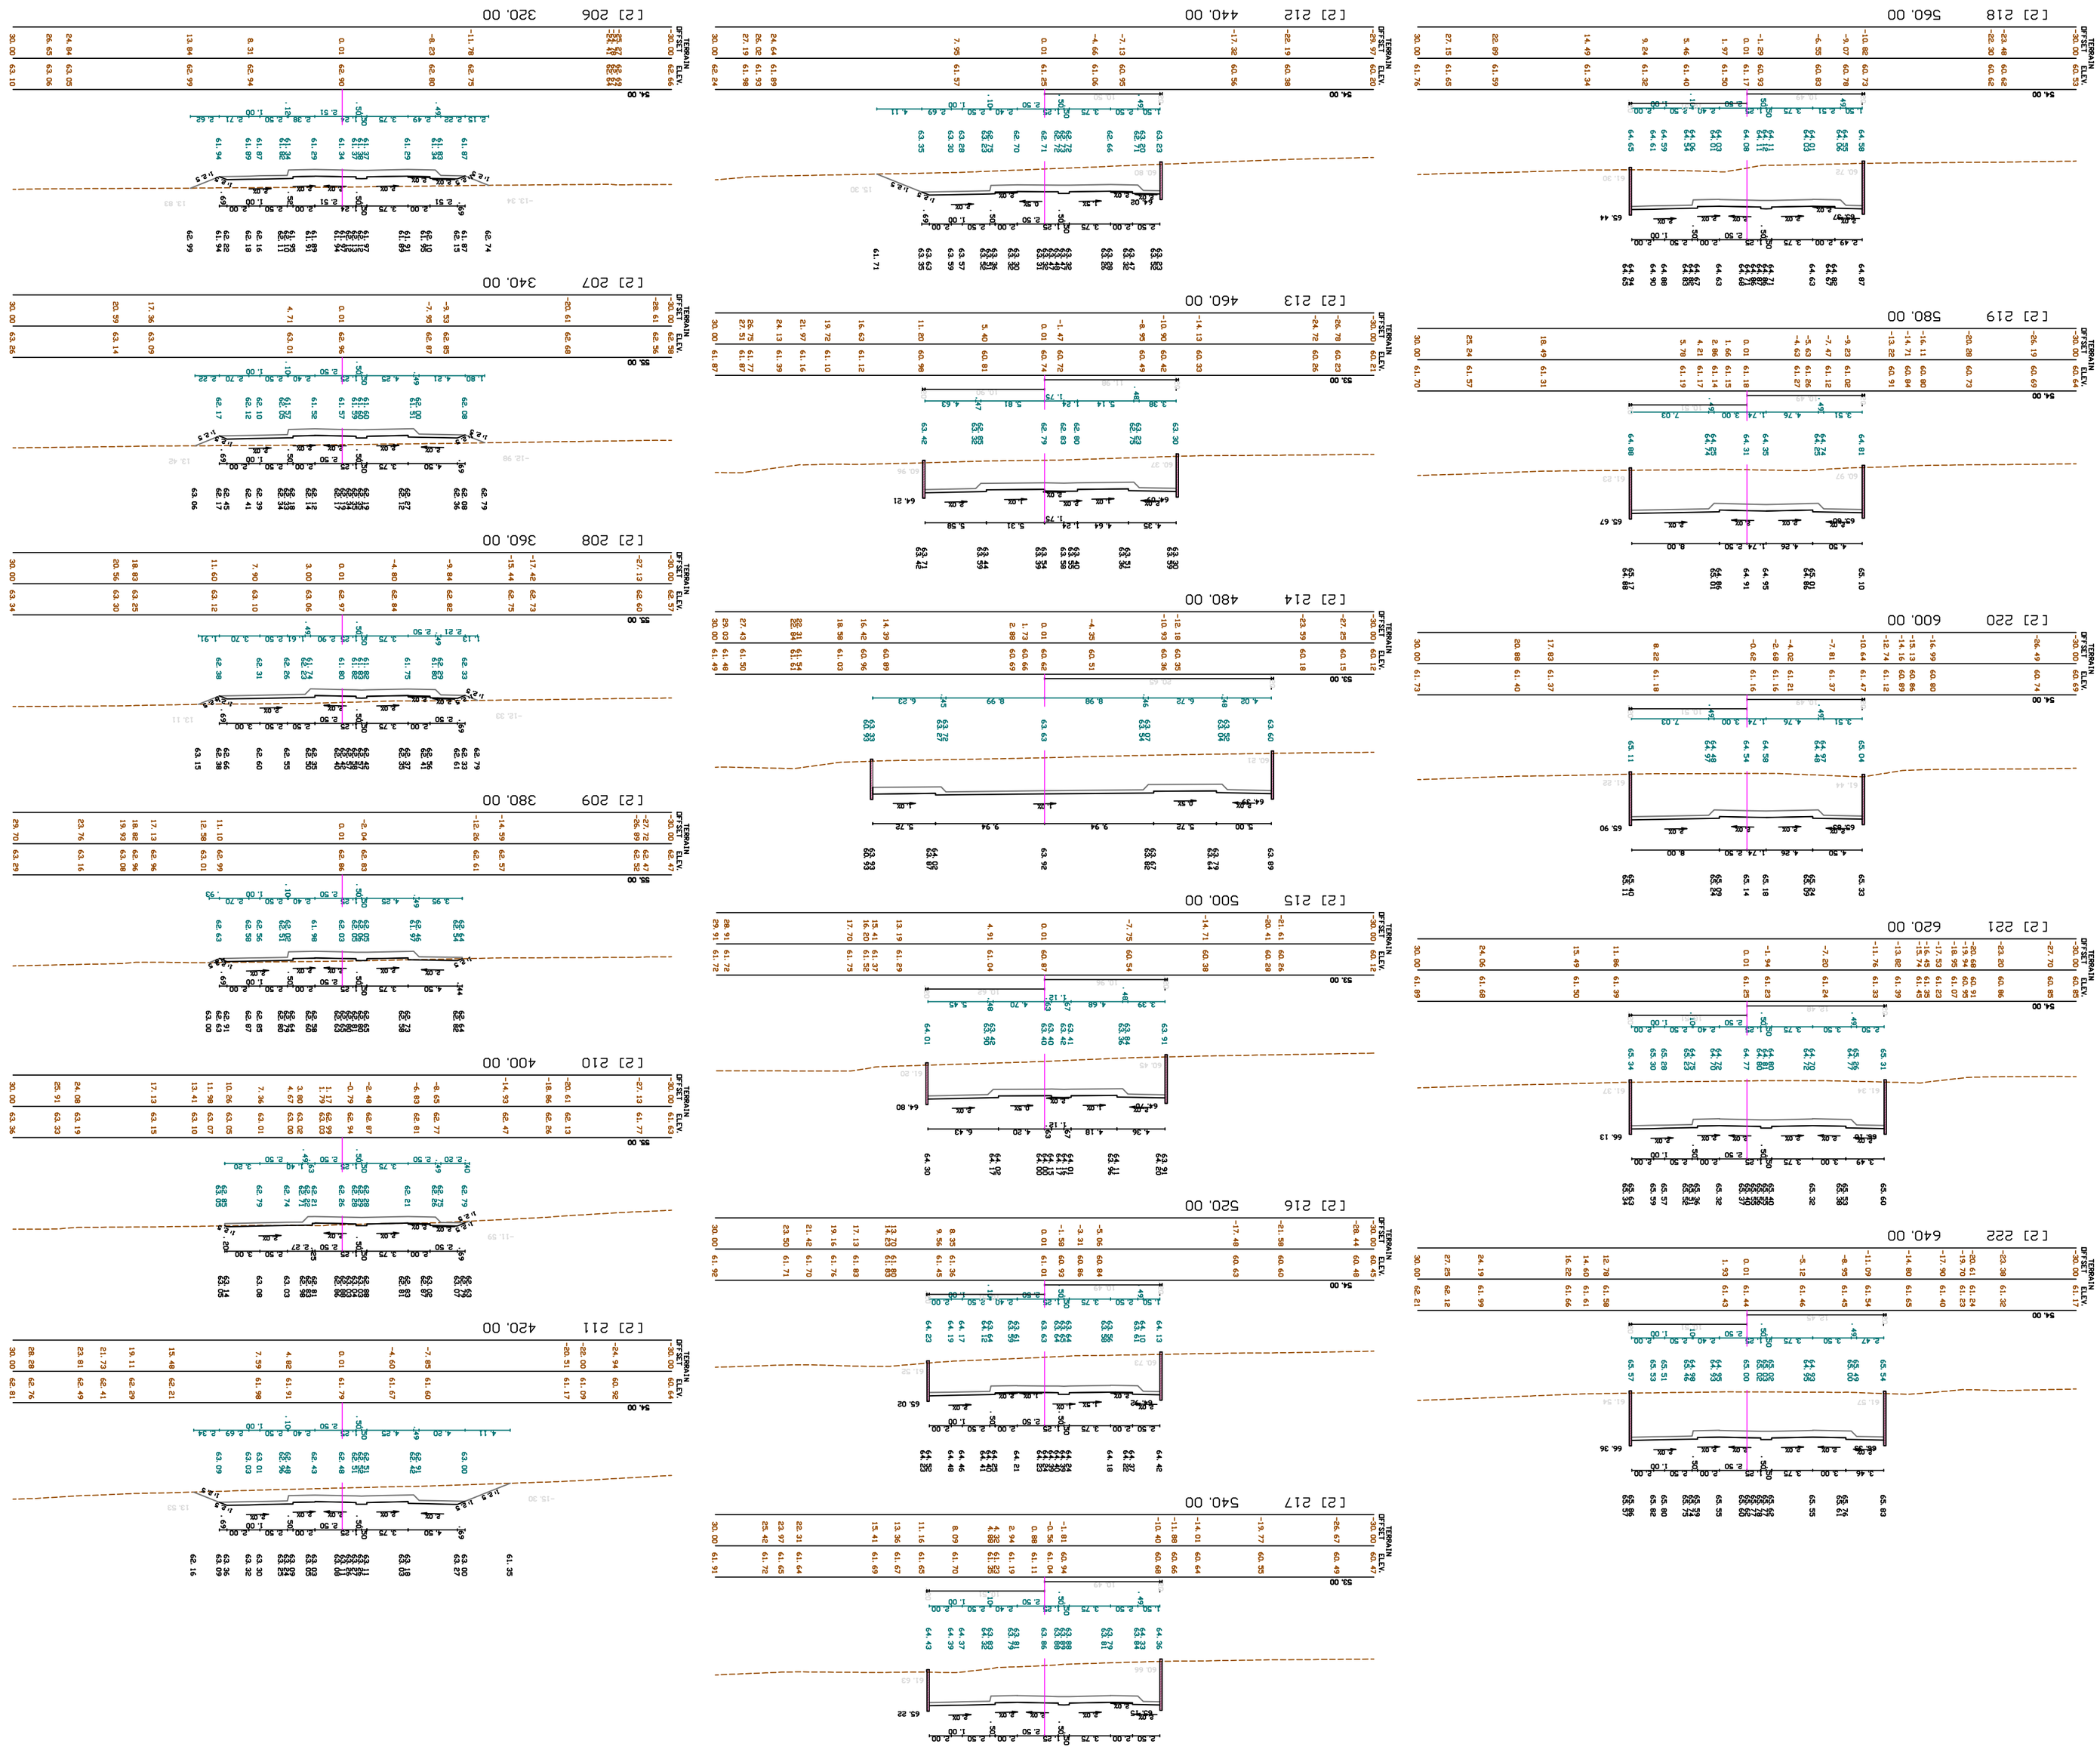


| NO | DATE | DESCRIPTION | BY |
|---|---|---|---|
| 00 | 08-10-17 | ISSUED FOR CONSTRUCTION | |

DELL-HW-SHOHAM_KA-DD-4006-00